SOUTH WILLAMETTE RIVER TRAIL REFINEMENT (INDEPENDENCE)
CONCEPTUAL ALIGNMENT

10/17/23

Scale: 1" = 50'

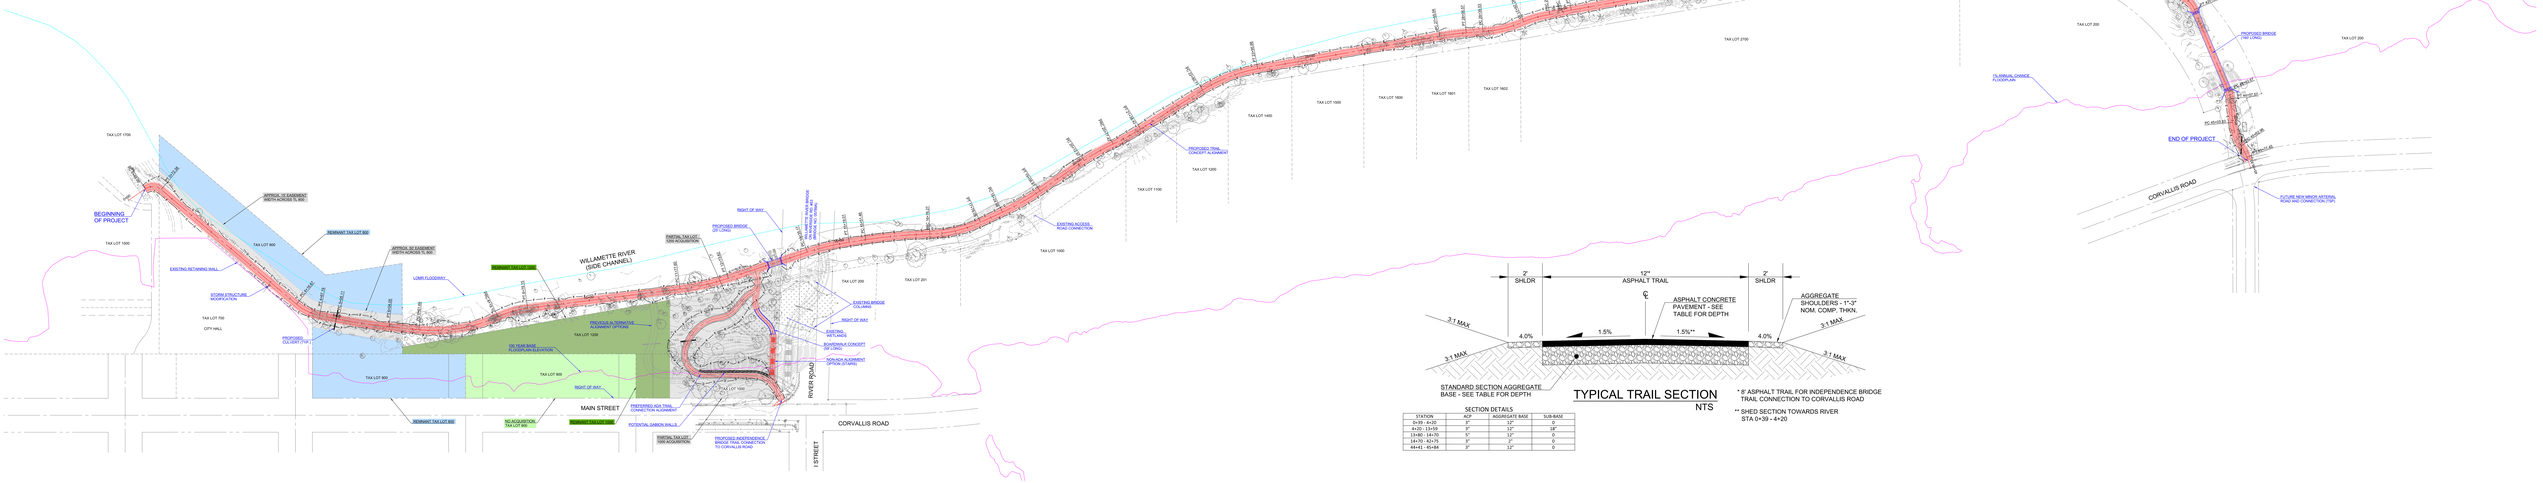

TYPICAL TRAIL SECTION

NTS

* 8' ASPHALT TRAIL FOR INDEPENDENCE BRIDGE TRAIL CONNECTION TO CORVALLIS ROAD

** SHED SECTION TOWARDS RIVER STA 0+39 - 4+20

SECTION DETAILS

STATION	ASP	AGGREGATE BASE	SUB-BASE
0+00 - 4+20	3"	12"	0
4+20 - 13+59	3"	12"	18"
13+60 - 14+70	5"	12"	0
14+70 - 43+75	5"	3"	0
44+41 - 49+48	3"	12"	0

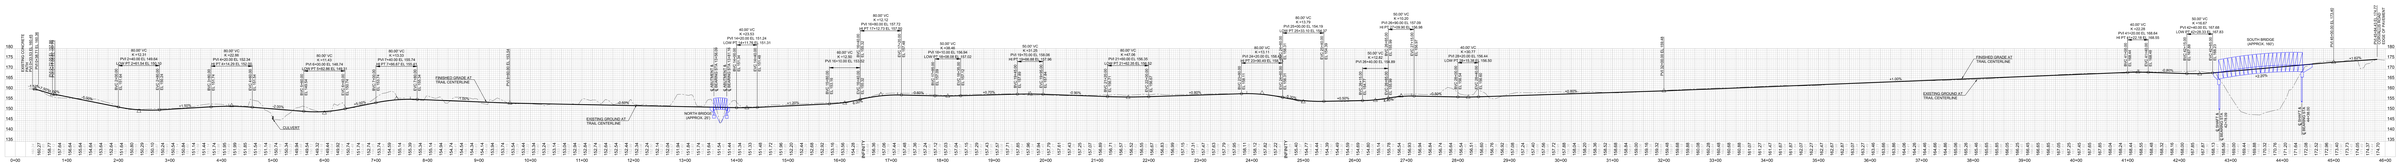

SOUTH WATERFRONT PARK TRAIL PROFILE

NOTES:

1. THE SURFACE MODEL AND CONTOURS USED ABOVE ARE BASED ON THE 2023 PBS TOPOGRAPHIC SURVEY.
2. LOT LINES/RIGHT OF WAY WERE BASED ON THE 2023 PBS SURVEY.

INDEPENDENCE Pioneers Strong Rugged Free

PBS

PBS Engineering and Environmental Inc.
4412 S Corbett Avenue
Portland, OR 97239
503.248.1939

pbseee.com